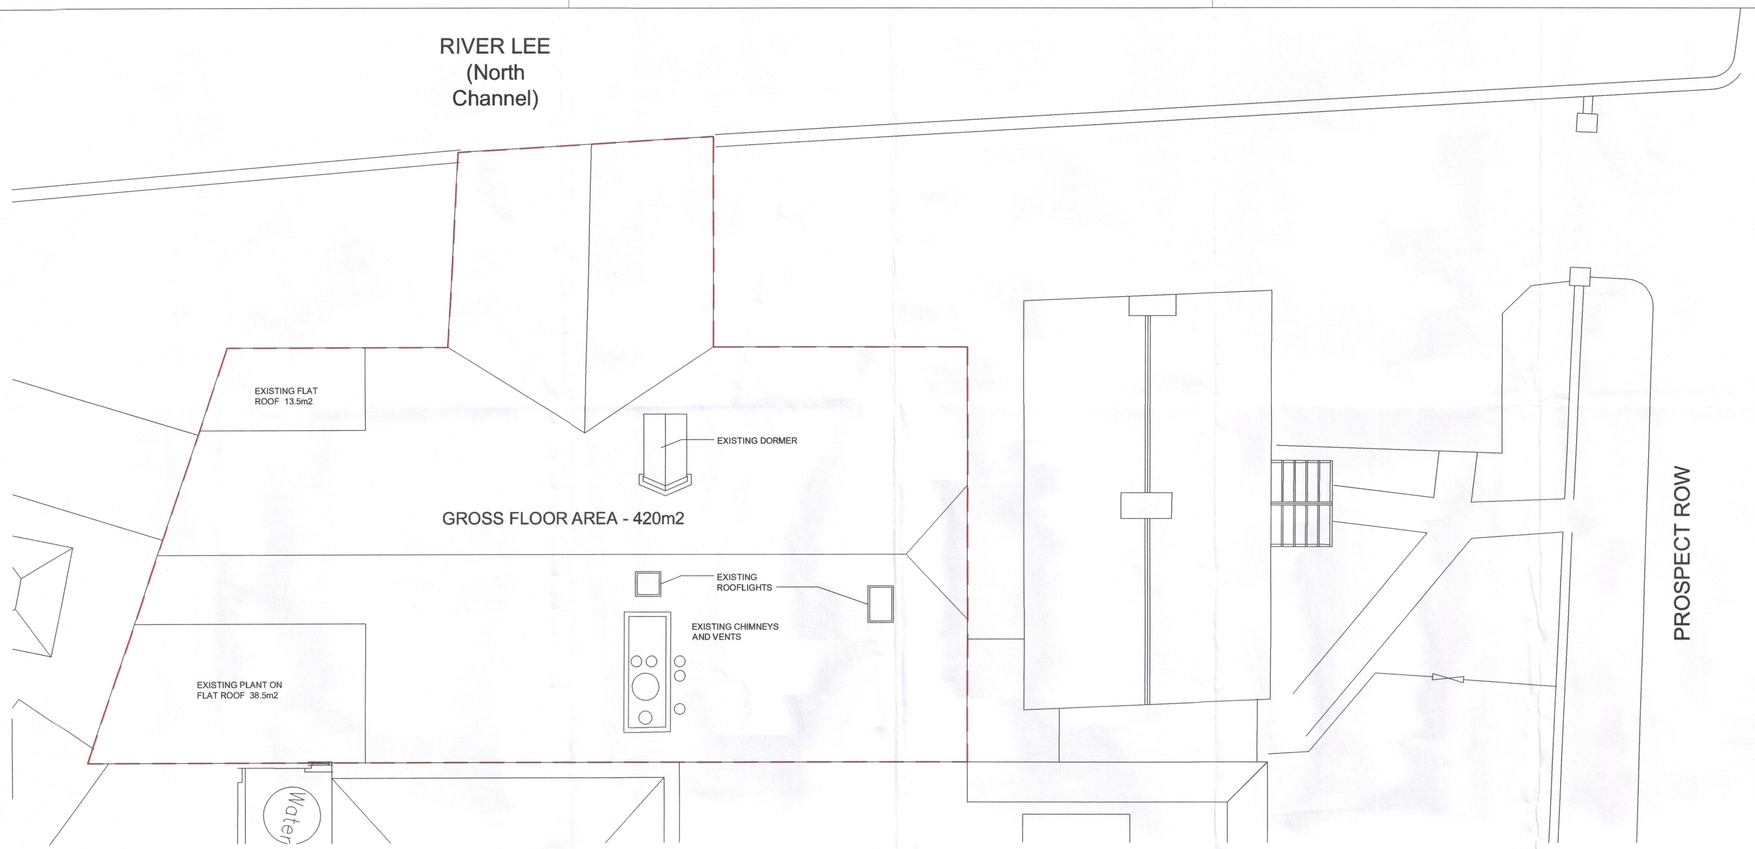

ROOF PLAN
BLOCK 1 - TYNDALL CAMPUS
SCALE 1:100

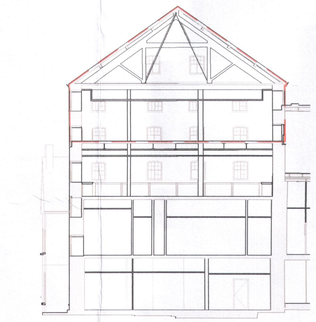

SECTION A:A
BLOCK 1 - TYNDALL CAMPUS
SCALE 1:200

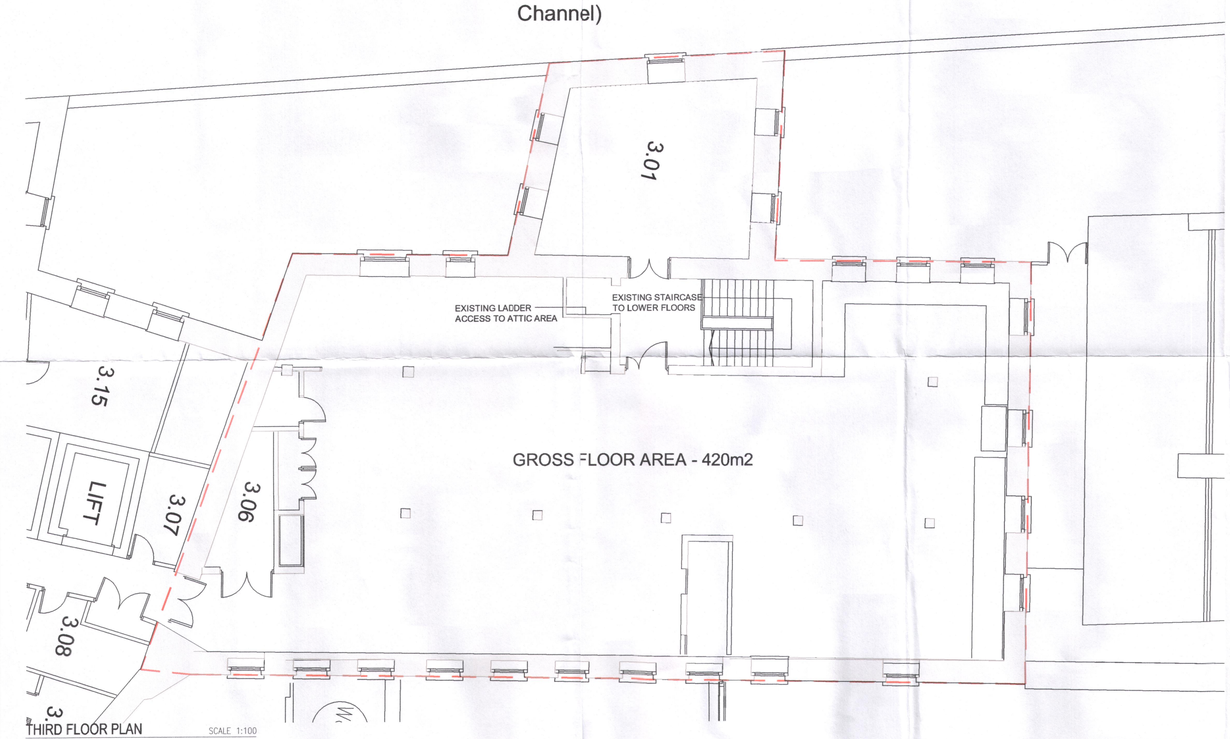

THIRD FLOOR PLAN
BLOCK 1 - TYNDALL CAMPUS
SCALE 1:100

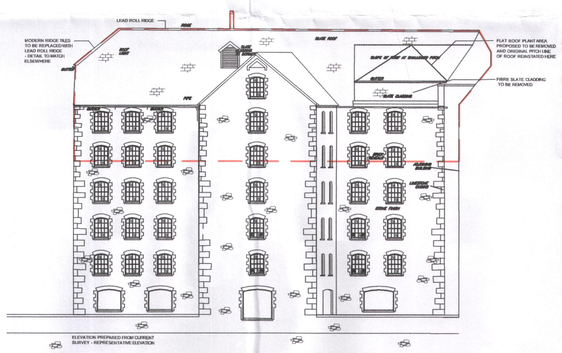

NORTHERN ELEVATION
BLOCK 1 - TYNDALL CAMPUS
SCALE 1:200

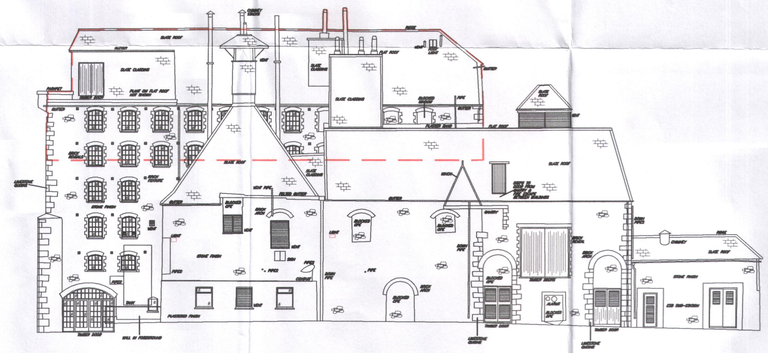

SOUTHERN ELEVATION
BLOCK 1 - TYNDALL CAMPUS
SCALE 1:200

Copyright. All Rights Reserved.
This work is copyright and cannot be produced or copied in any form or by any means (graphic, electronic or mechanical including photocopying) without the written permission of the originator. Any license, express or implied, to use this document for any purpose whatsoever is restricted to the terms of the agreement or implied agreement between the originator and the instructing party.

Levels and contours are relative to an Ordnance Survey

DO NOT SCALE FROM THIS DRAWING. WORK ONLY FROM FIGURED DIMENSIONS. THIS DRAWING TO BE READ IN CONJUNCTION WITH RELEVANT CONSULTANT'S DRAWINGS.

Modified By: Tony Gannon Plot Time: 4/14/2020 1:27:35 PM

NOTES:

Community Culture & Placemaking
07 MAY 2020
RECEIVED

Revision Schedule		
No.	Date	Description
P1	2020.04.09	ISSUED FOR PLANNING

Scott Tallon Walker Architects
19 Merrion Square, Dublin 2, Ireland
Tel: +351 (0)1 669 3000
Fax: +351 (0)1 661 3300
Email: mail@stwarchitects.com
Web: www.stwarchitects.com

CLIENT
UCC/TYNDALL

PROJECT
PROPOSED RENOVATIONS TO TYNDALL - BLOCK 1 ROOF

DRAWING
EXISTING FLOOR PLANS, ELEVATIONS AND SECTION

FILE REFERENCE
K:\18\18003 UCC Tyndall Submission\Block 1\Drawings\Section 5 Application\18003-STW-XX-22-DR-A-0002.dwg

SCALE @A1	MODIFIED TIME:
1:200	6/18/2012 10:55:13
DRAWN BY:	CHECKED BY:
TG	WW

PROJECT NO.	PROJECT STATUS:	PROJECT ARCHITECT:
18003	PLANNING	PETER DUDLEY

DRAWING NO. REVISION
18003-STW-XX-22-DR-A-0002 P1